
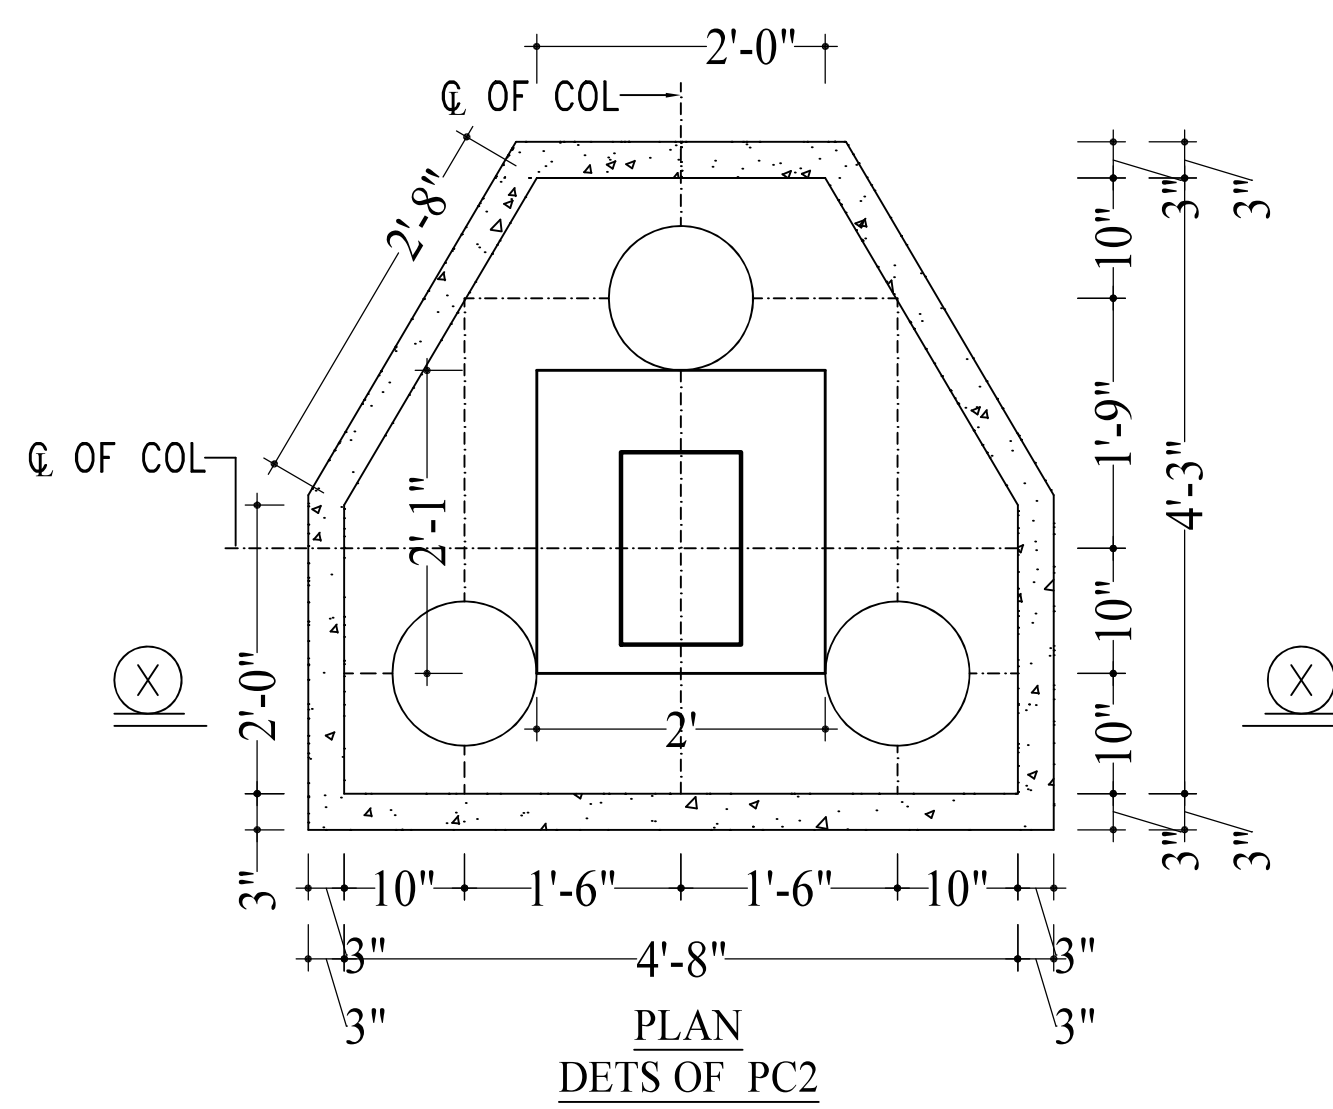
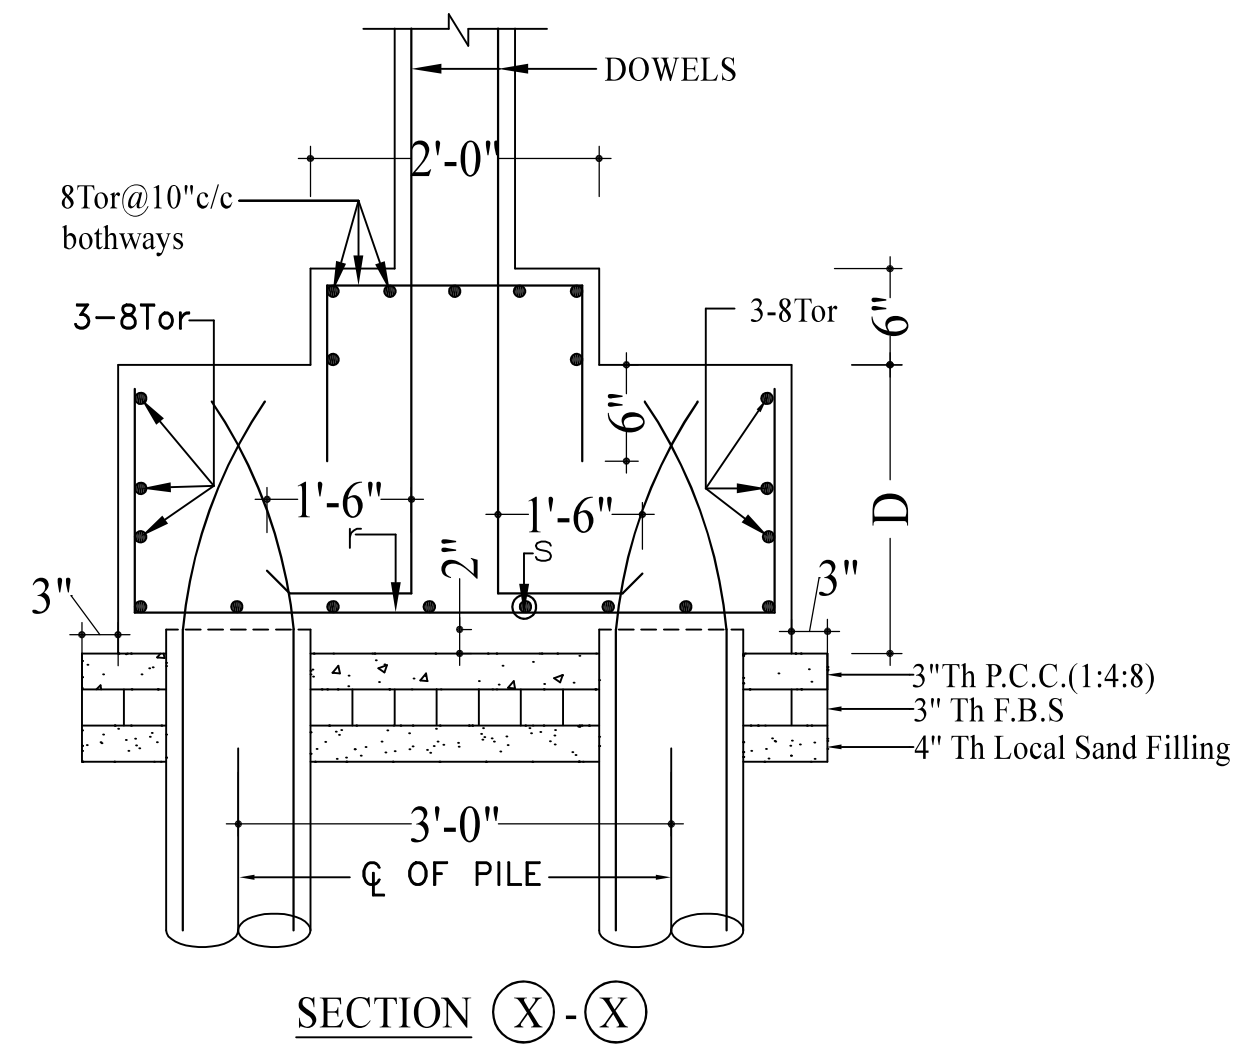
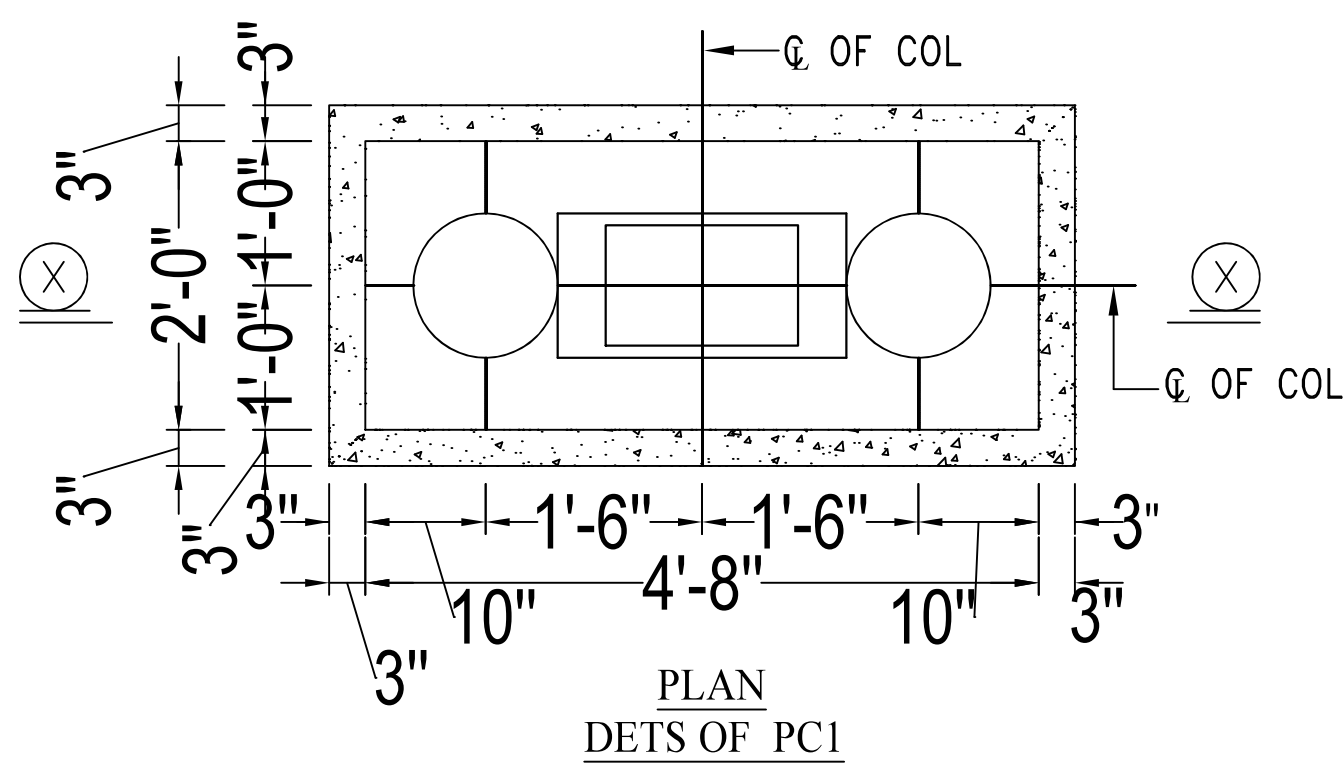
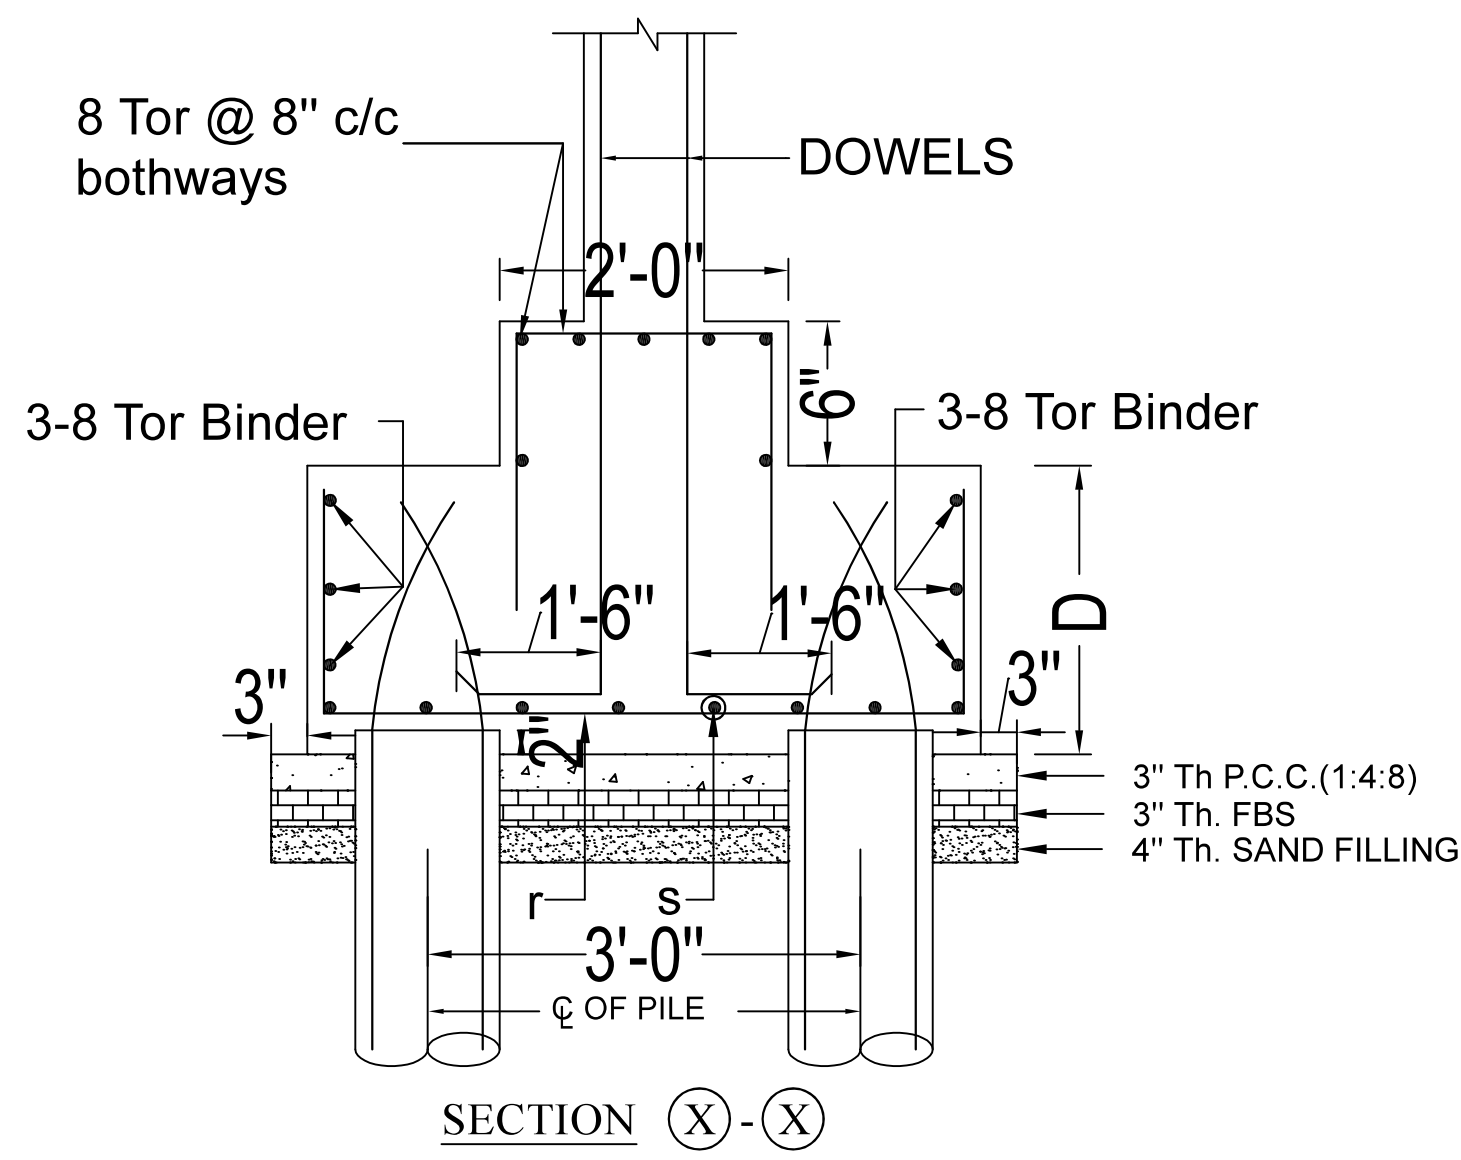
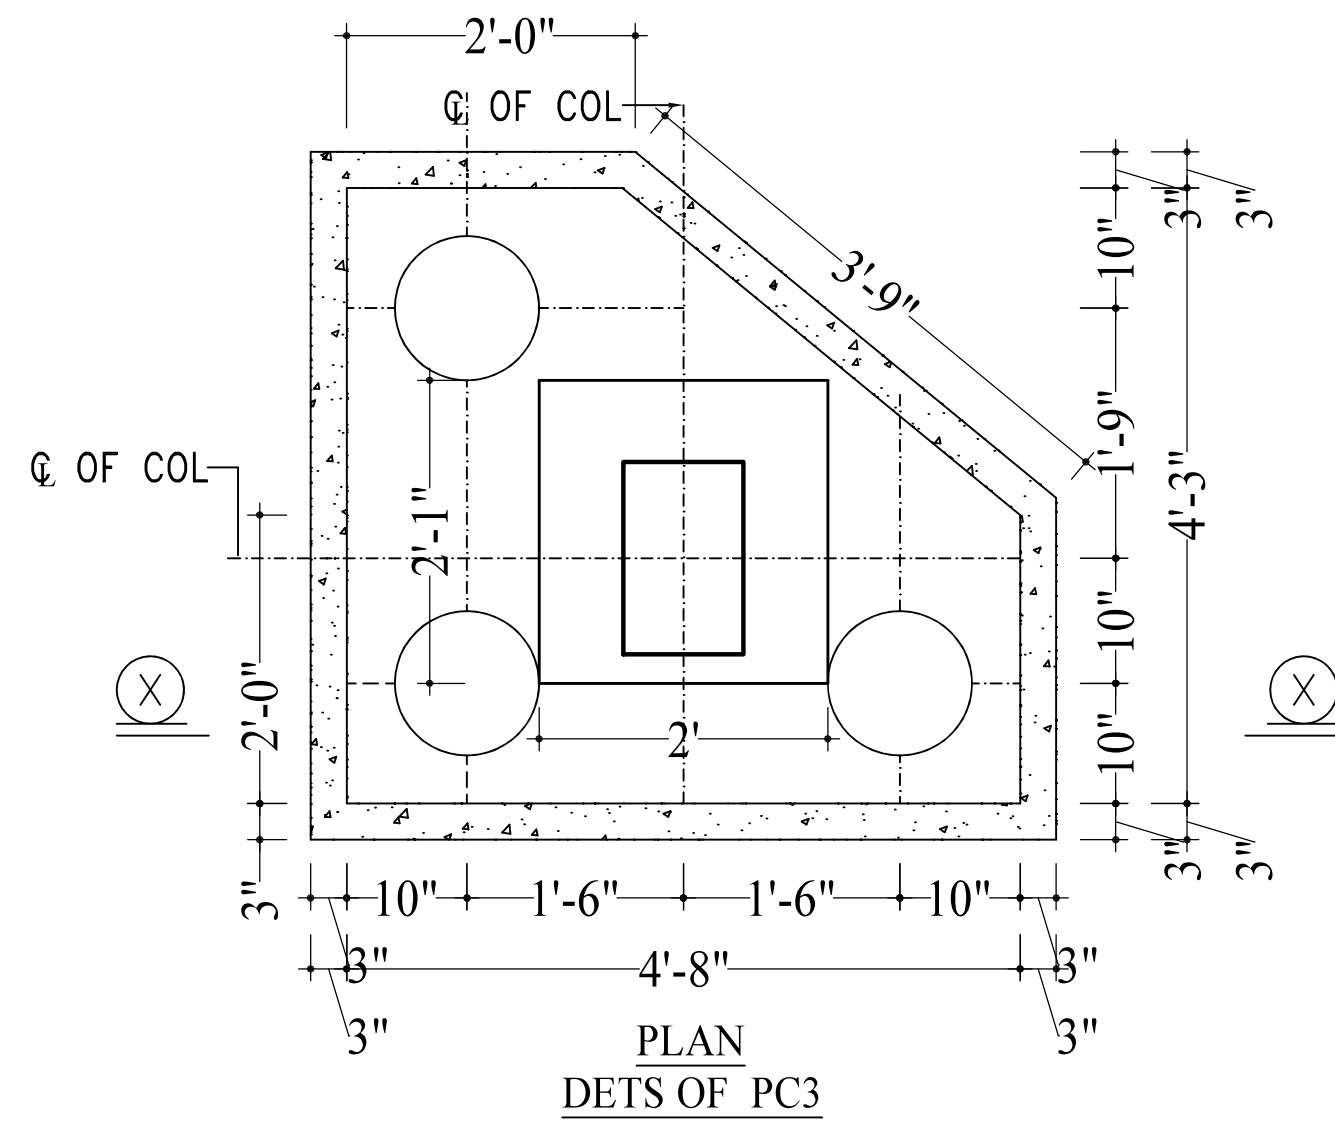


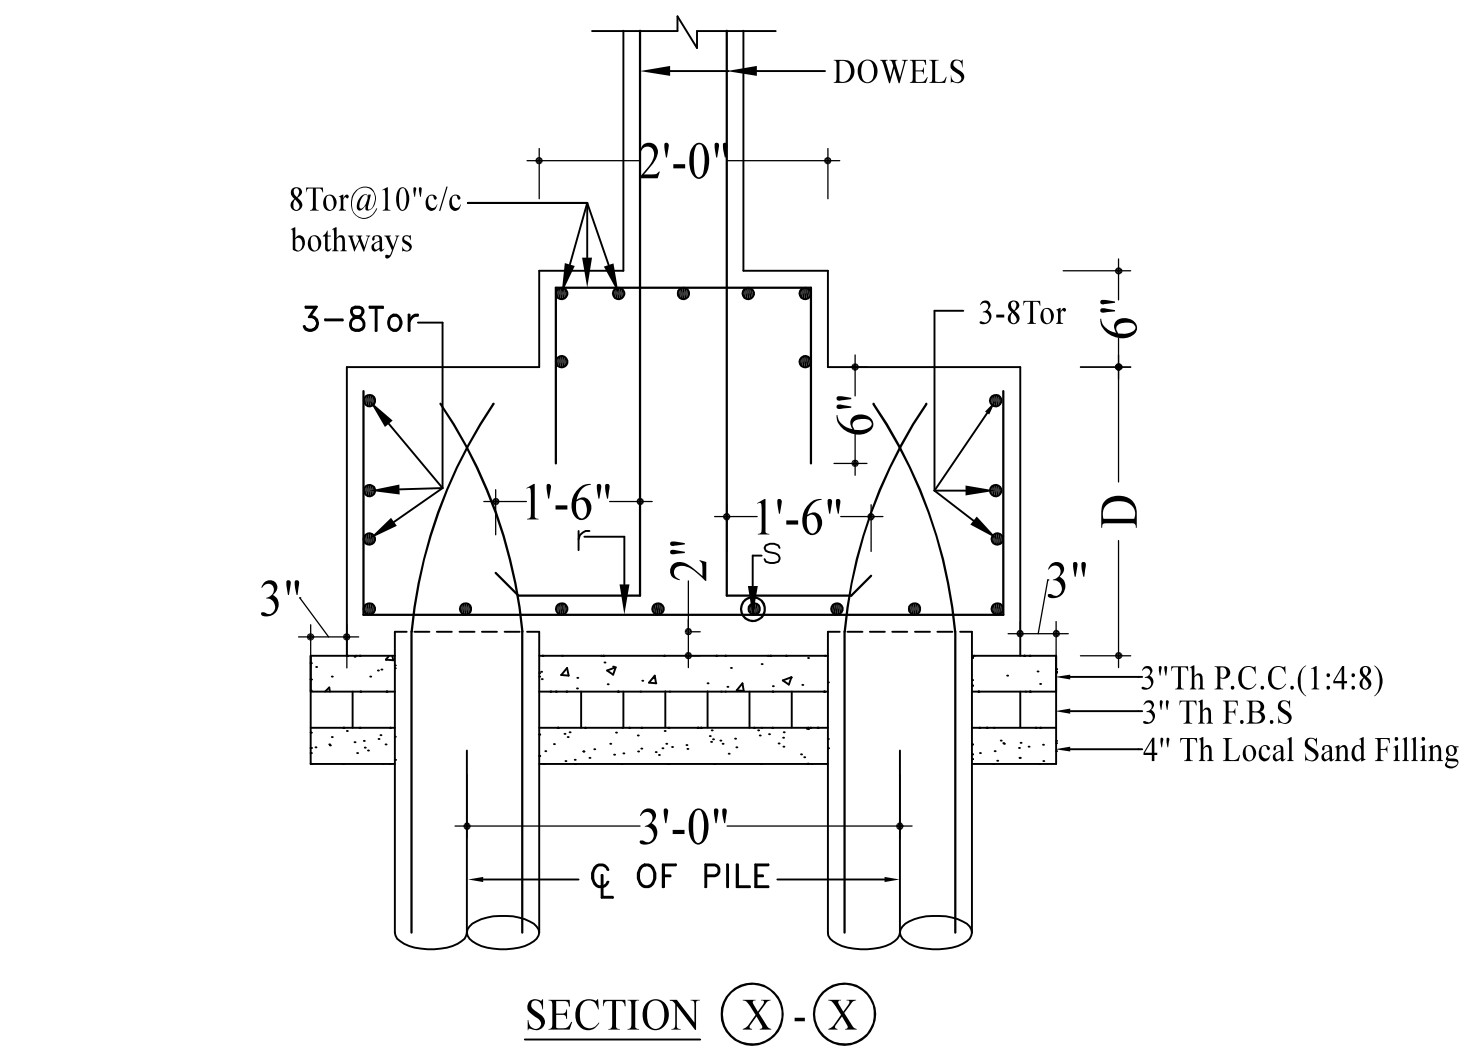

SCHEDULE OF PILE CAPS

PILE CAP MKD.	NO.&TYPE OF PILES	PILE CAP DEPTH (D)	REINFORCEMENT	
			r	S
PC1	2P1	18"	6-12 Tor	Home Space
PC2	3P1	18"	11-12 Tor	
PC3	3P1	18"	11-12 Tor	12 Tor@ 5"C/C