
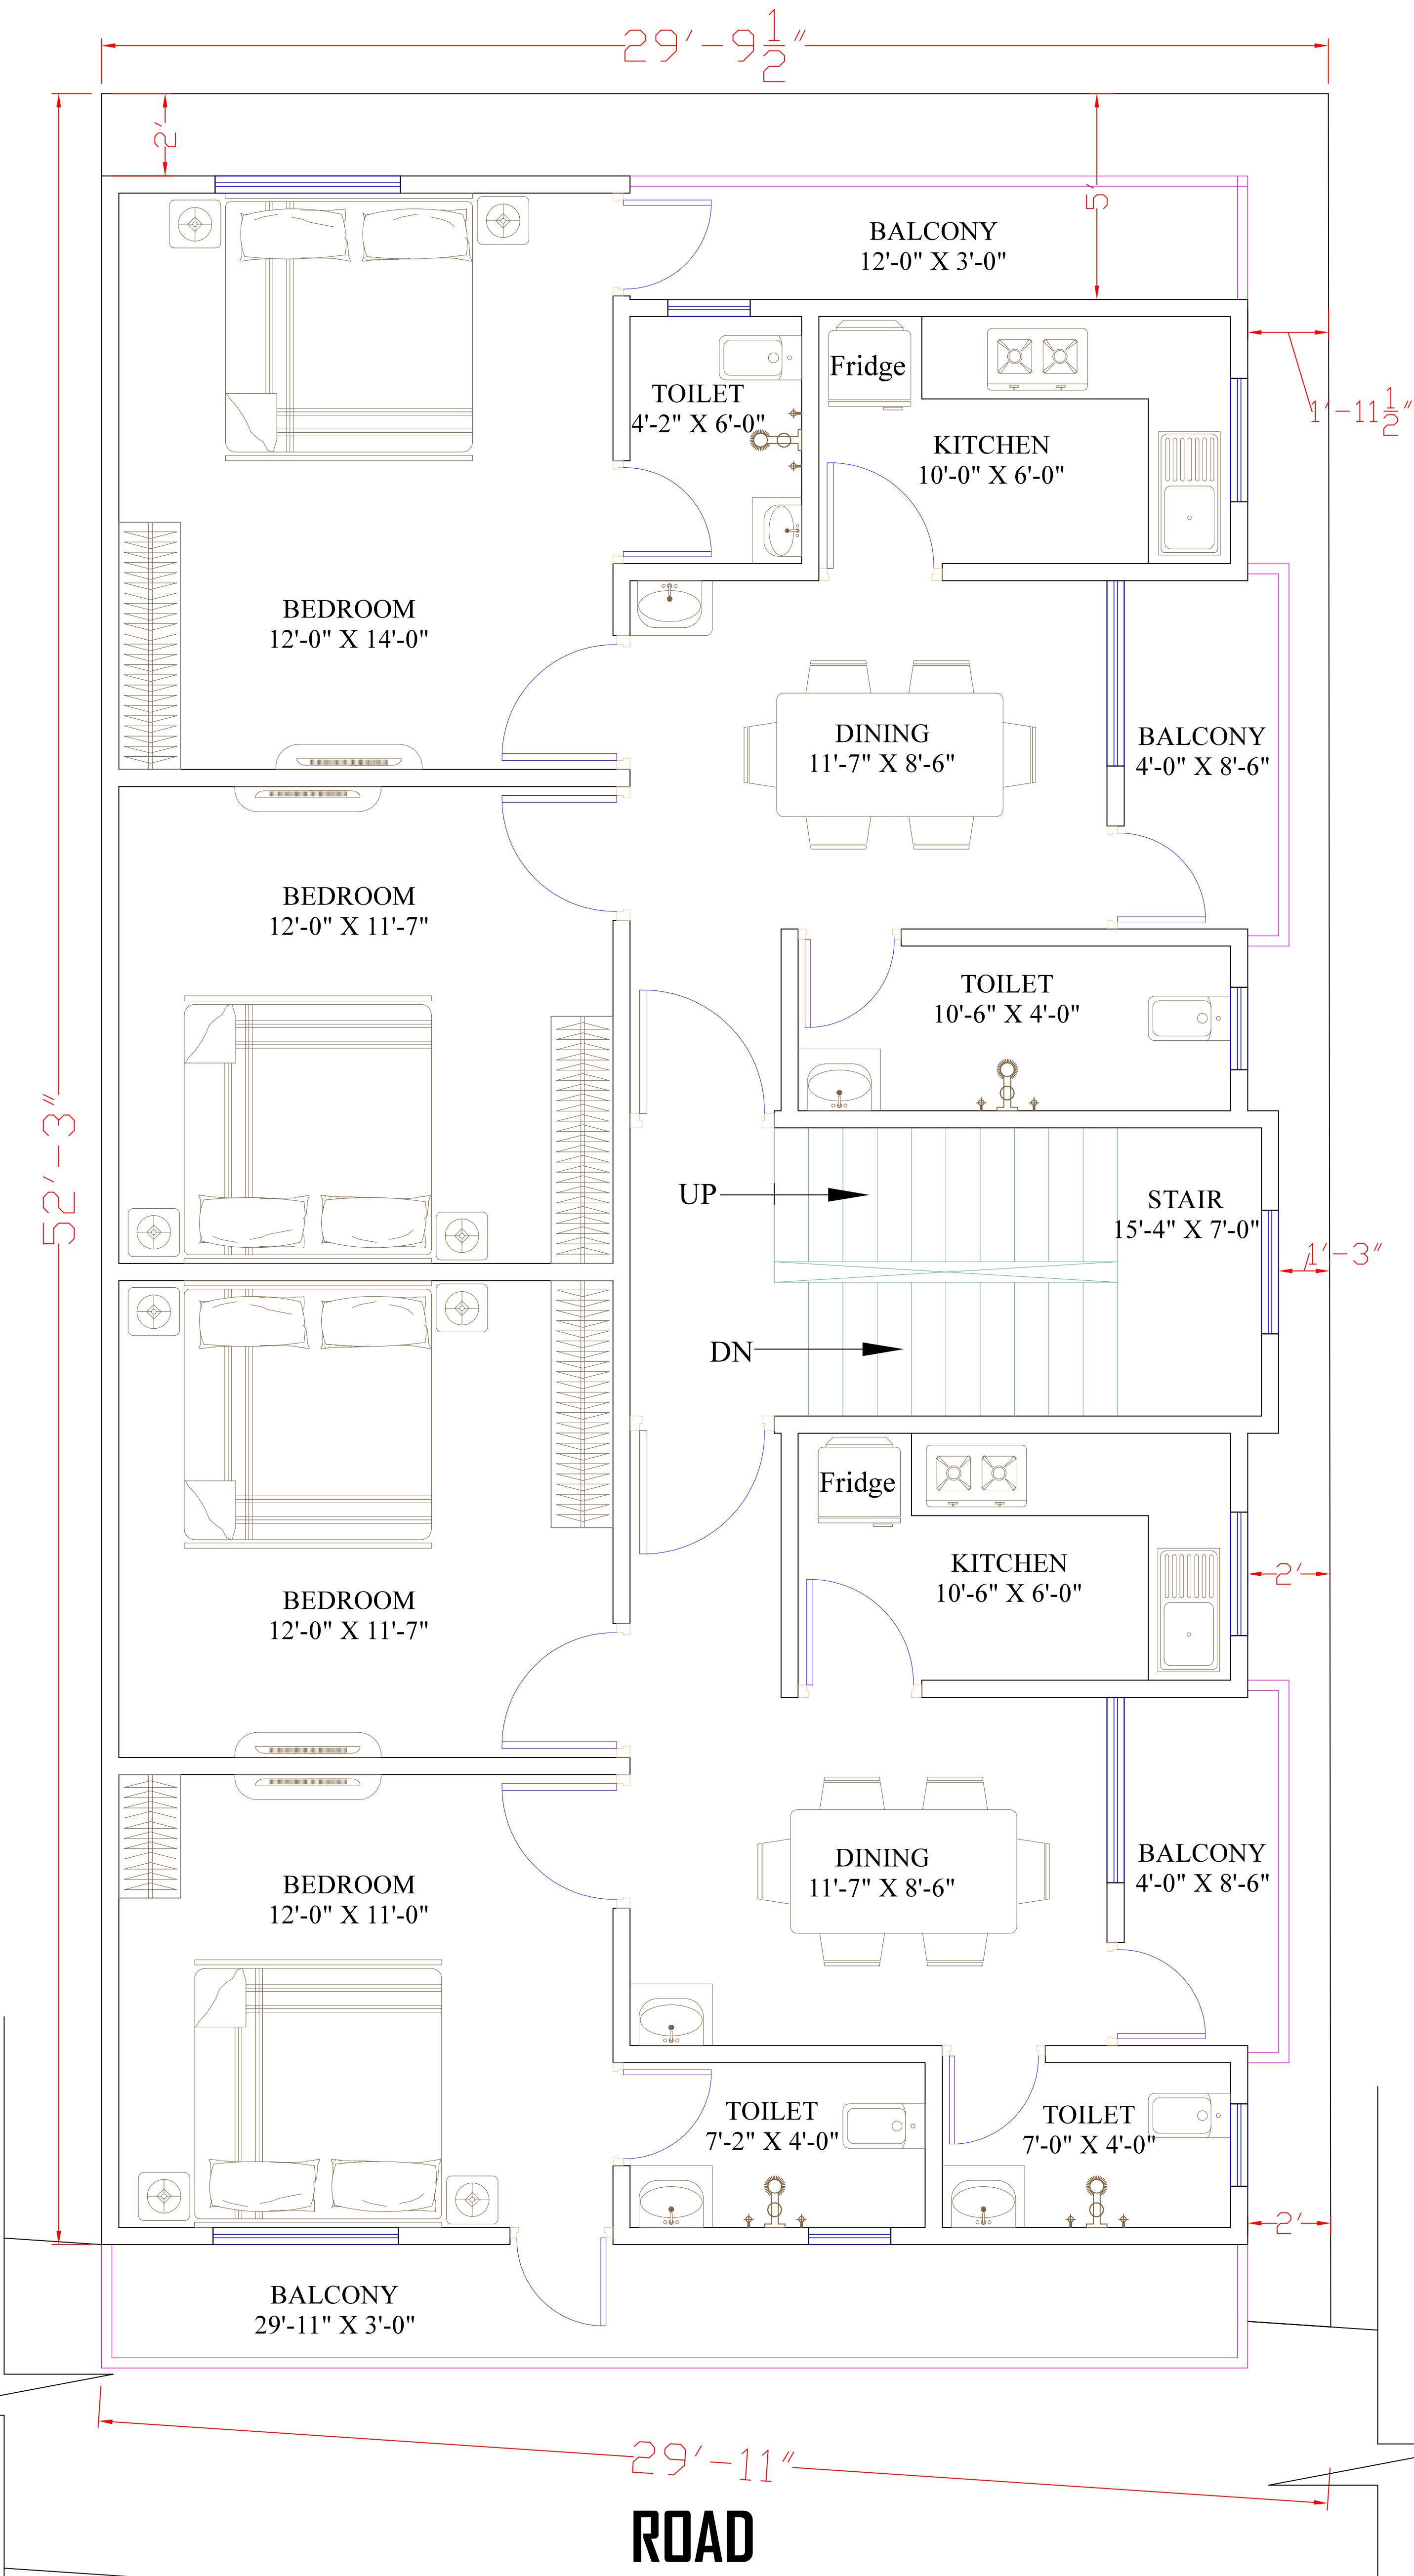


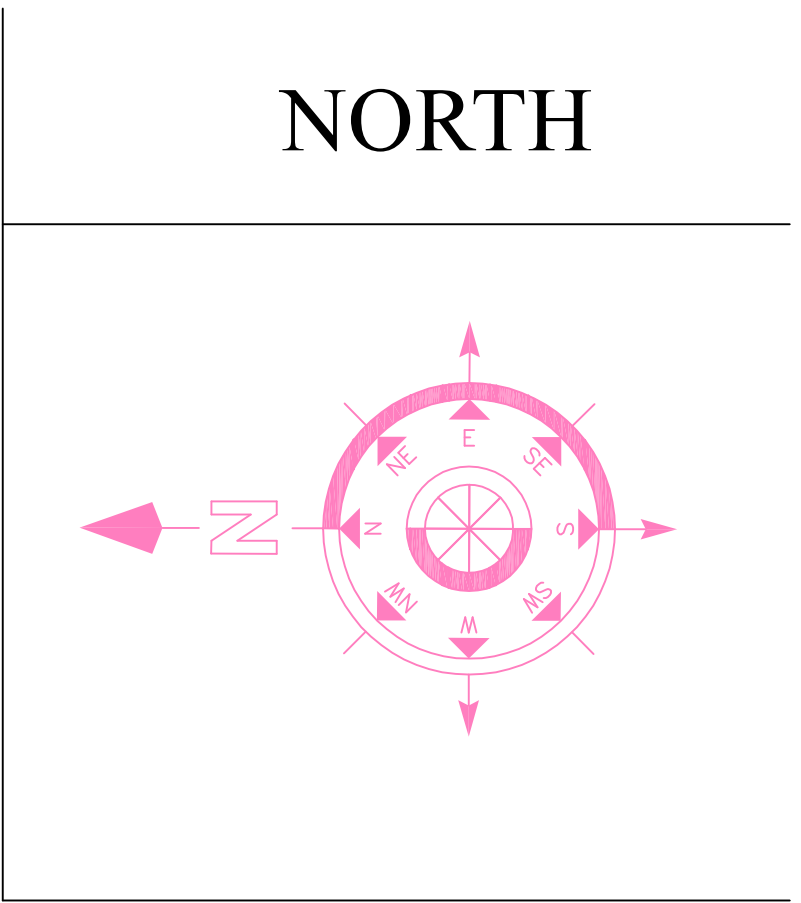

FIRST FLOOR PLAN

Company:-

Home Space

Constructions

CLIENT :-