
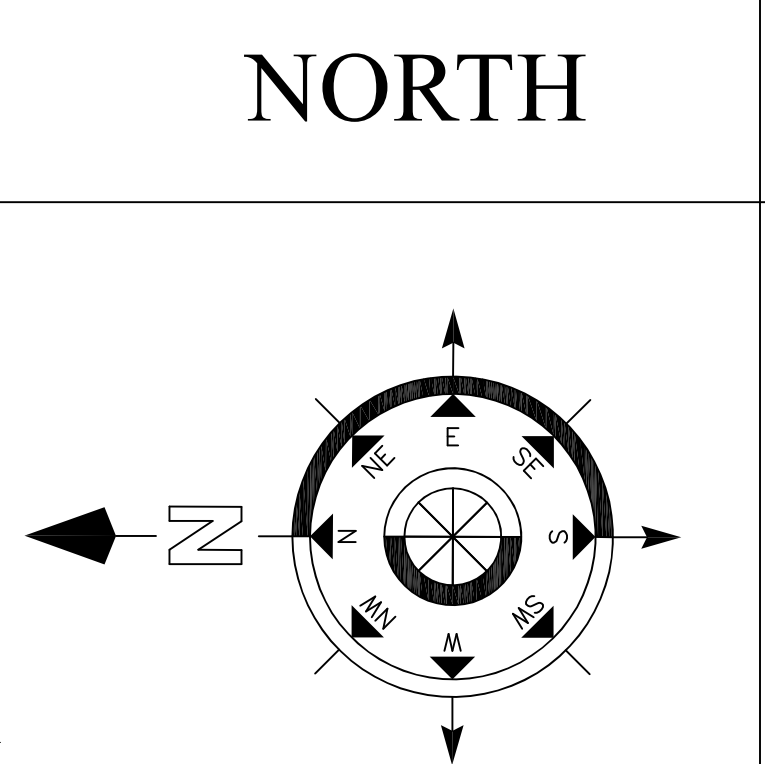


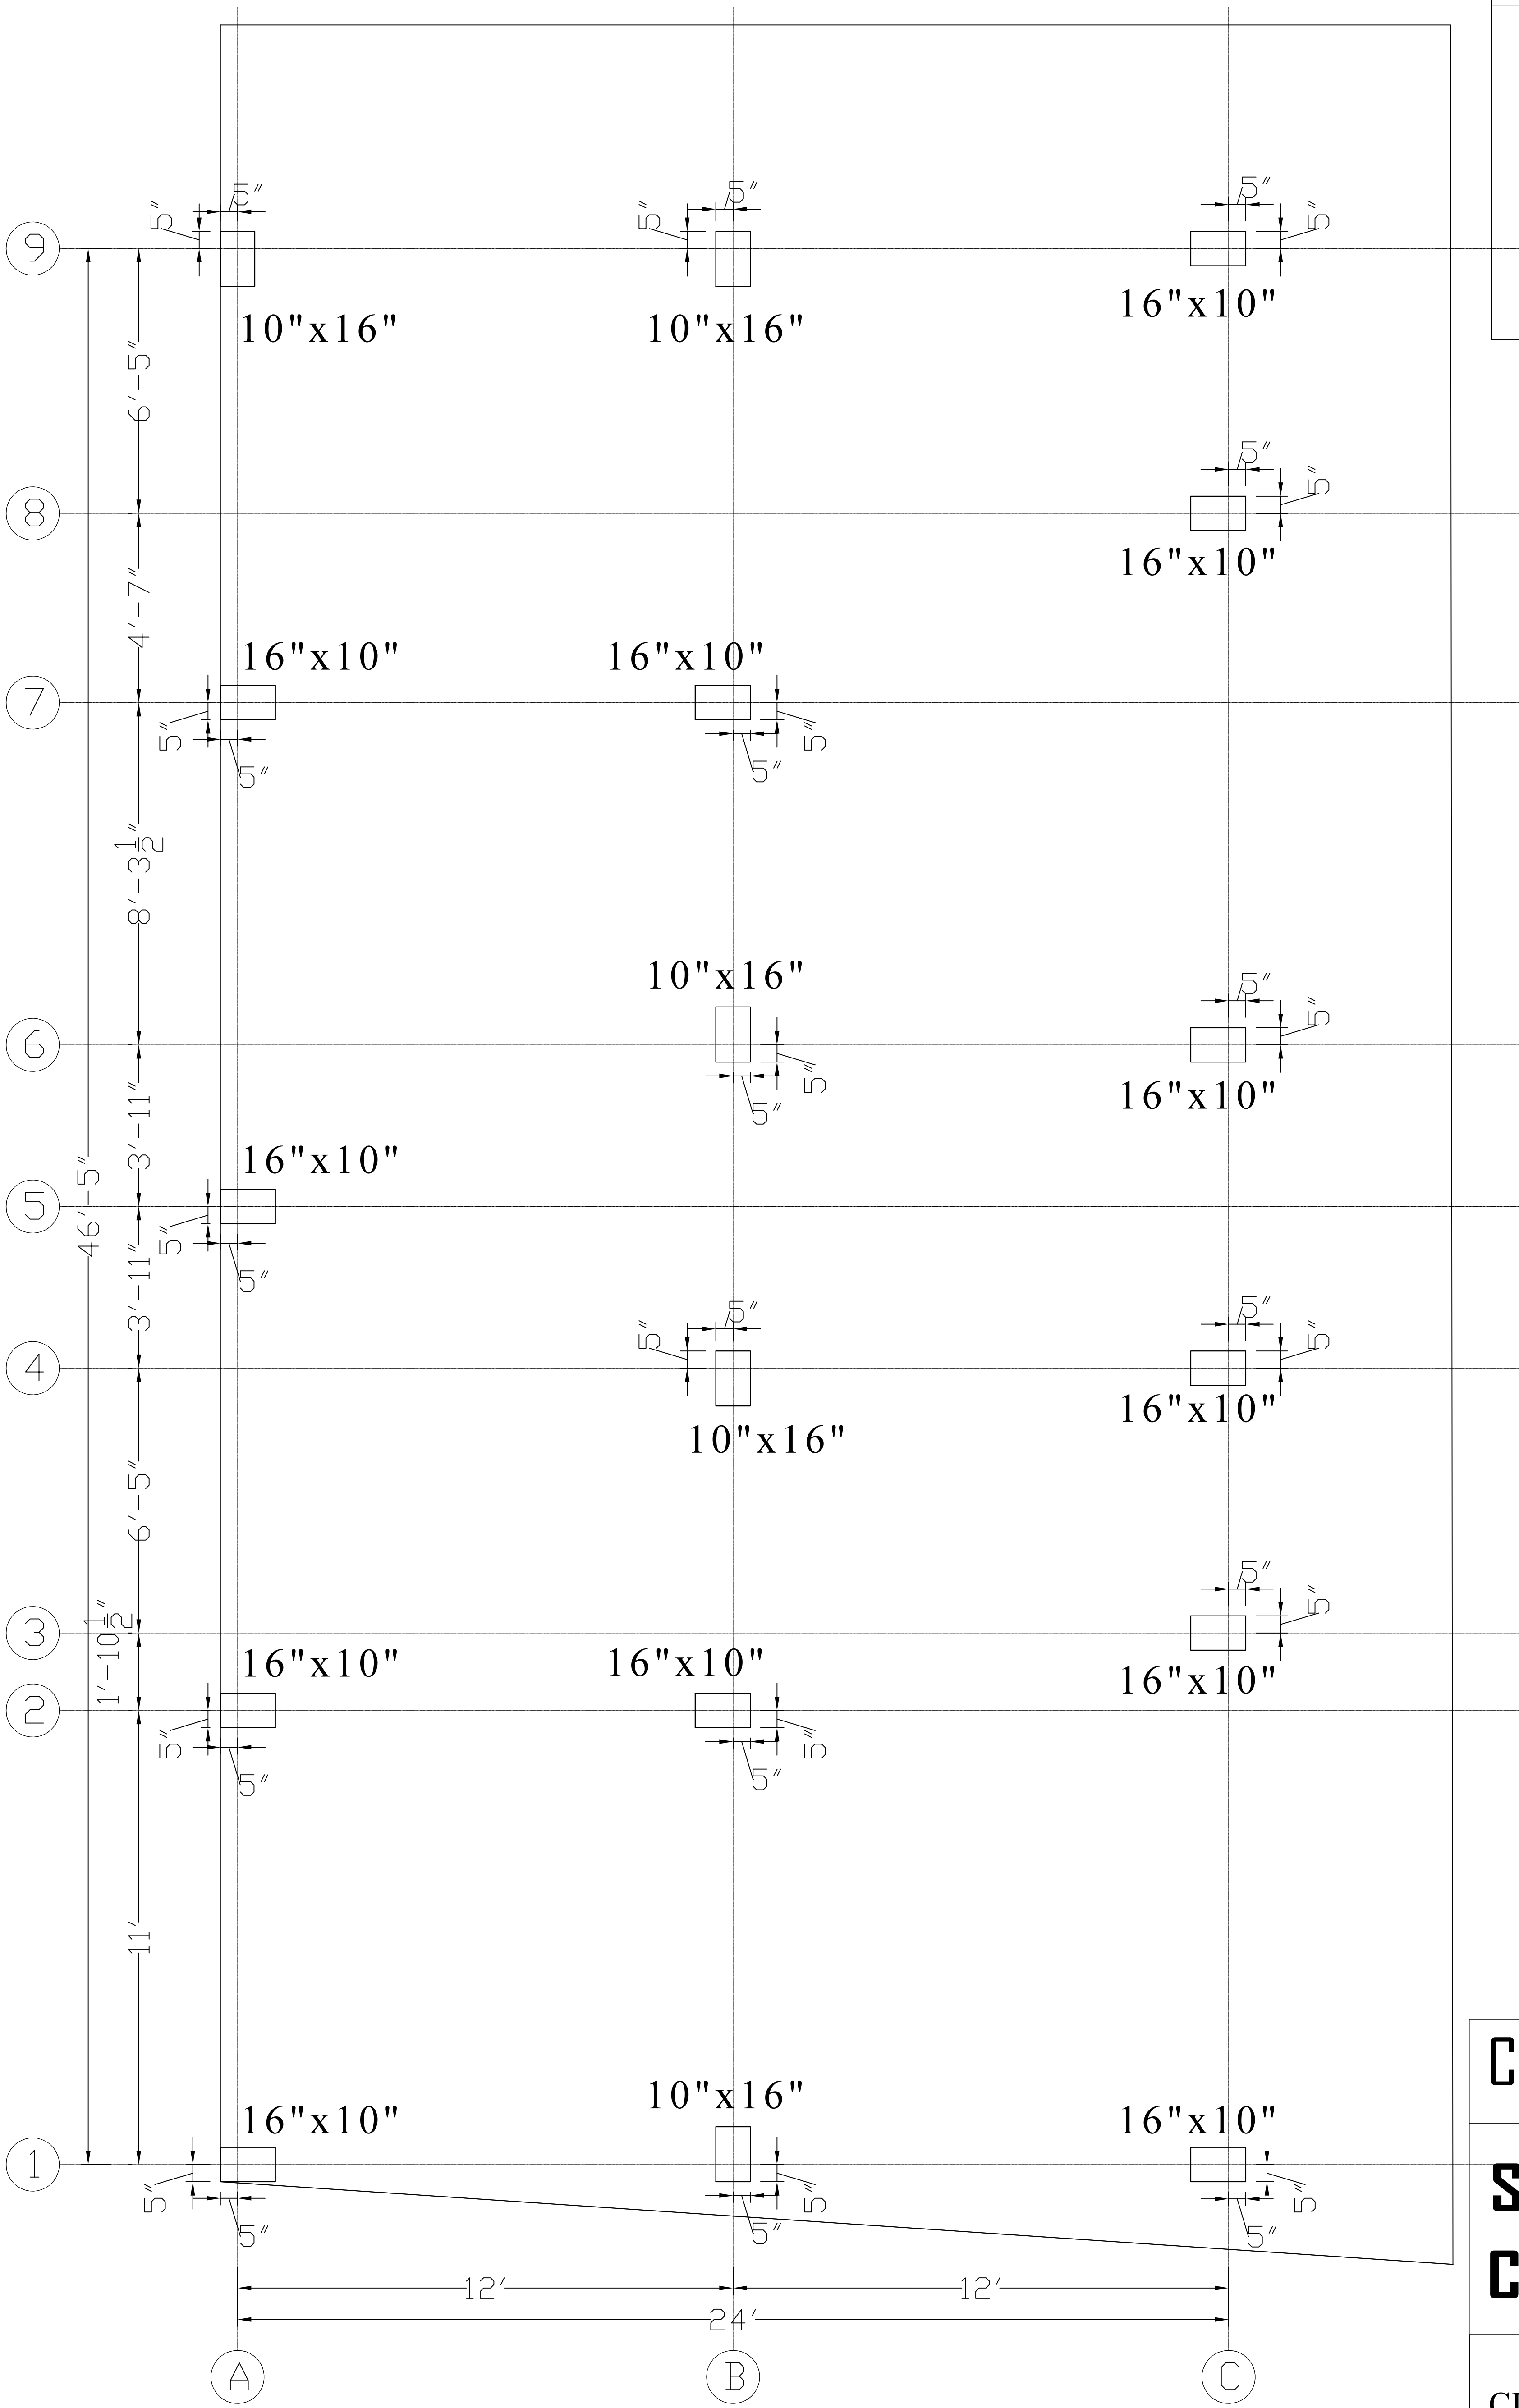

FOUNDATION LAYOUT PLAN

Company:-

S

Home Space

CONSTRUCTIONS

CLIENT :-

MP SAKETKD