
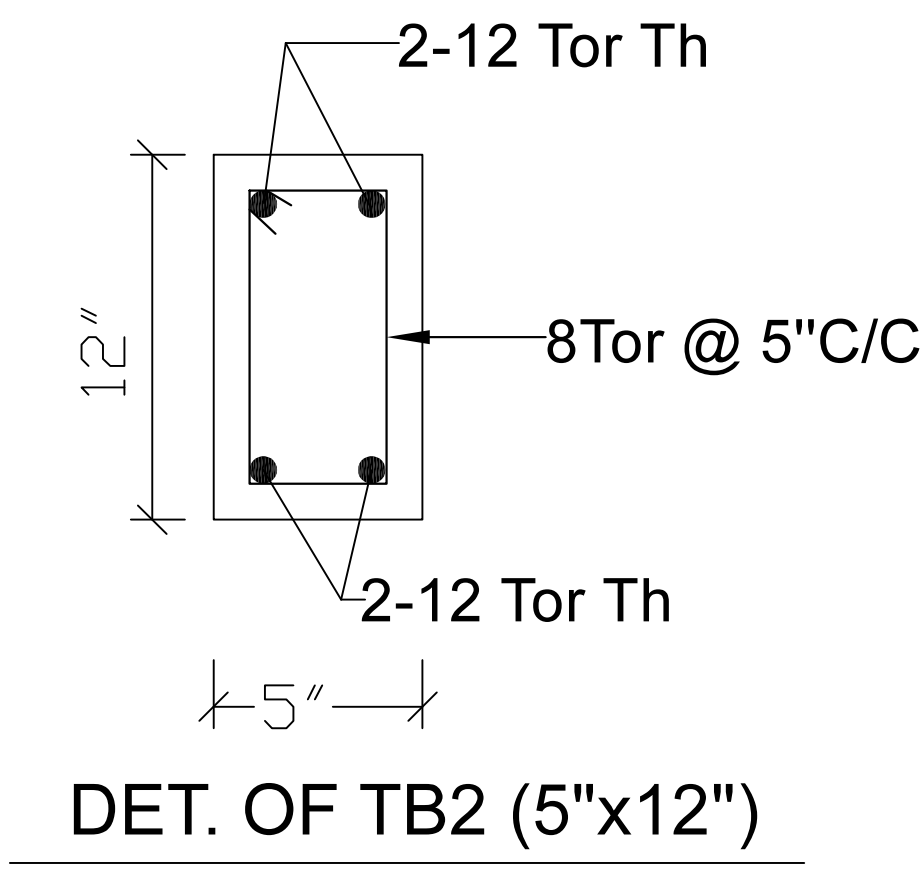
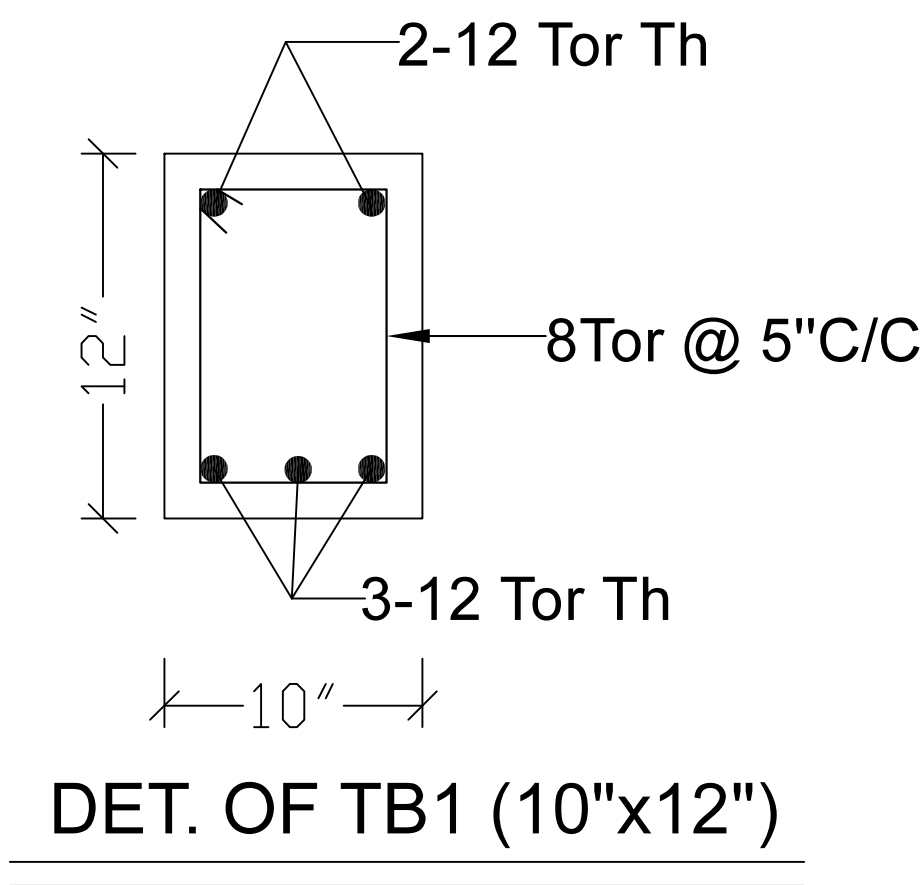
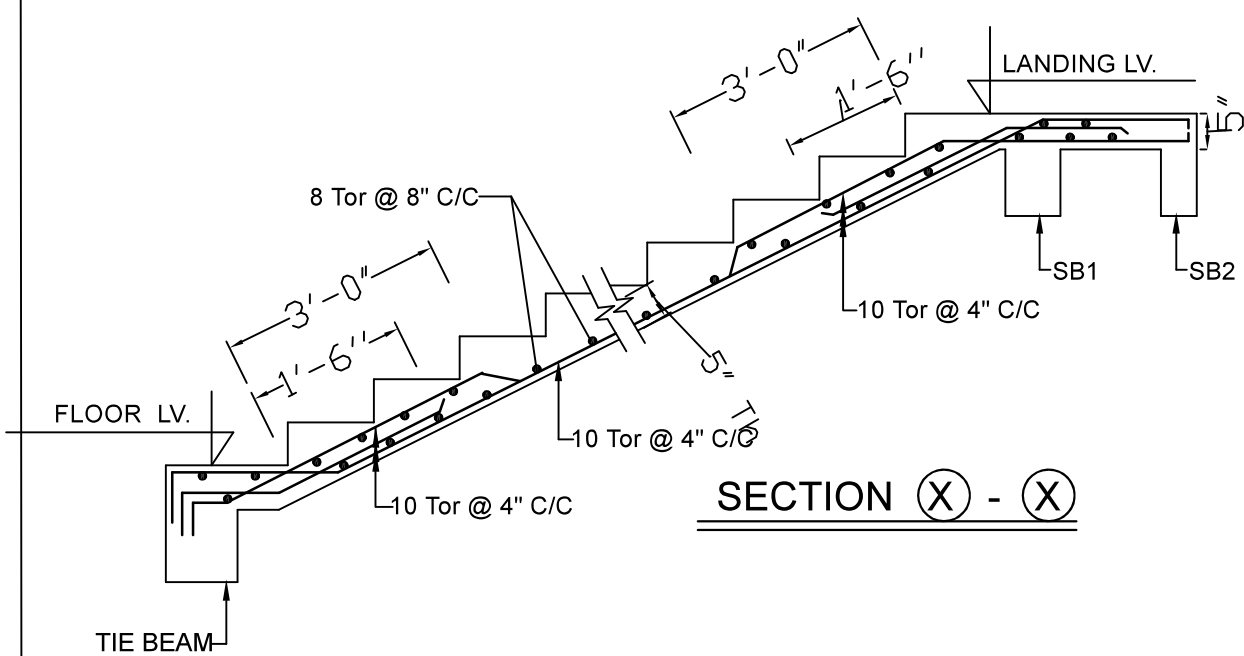
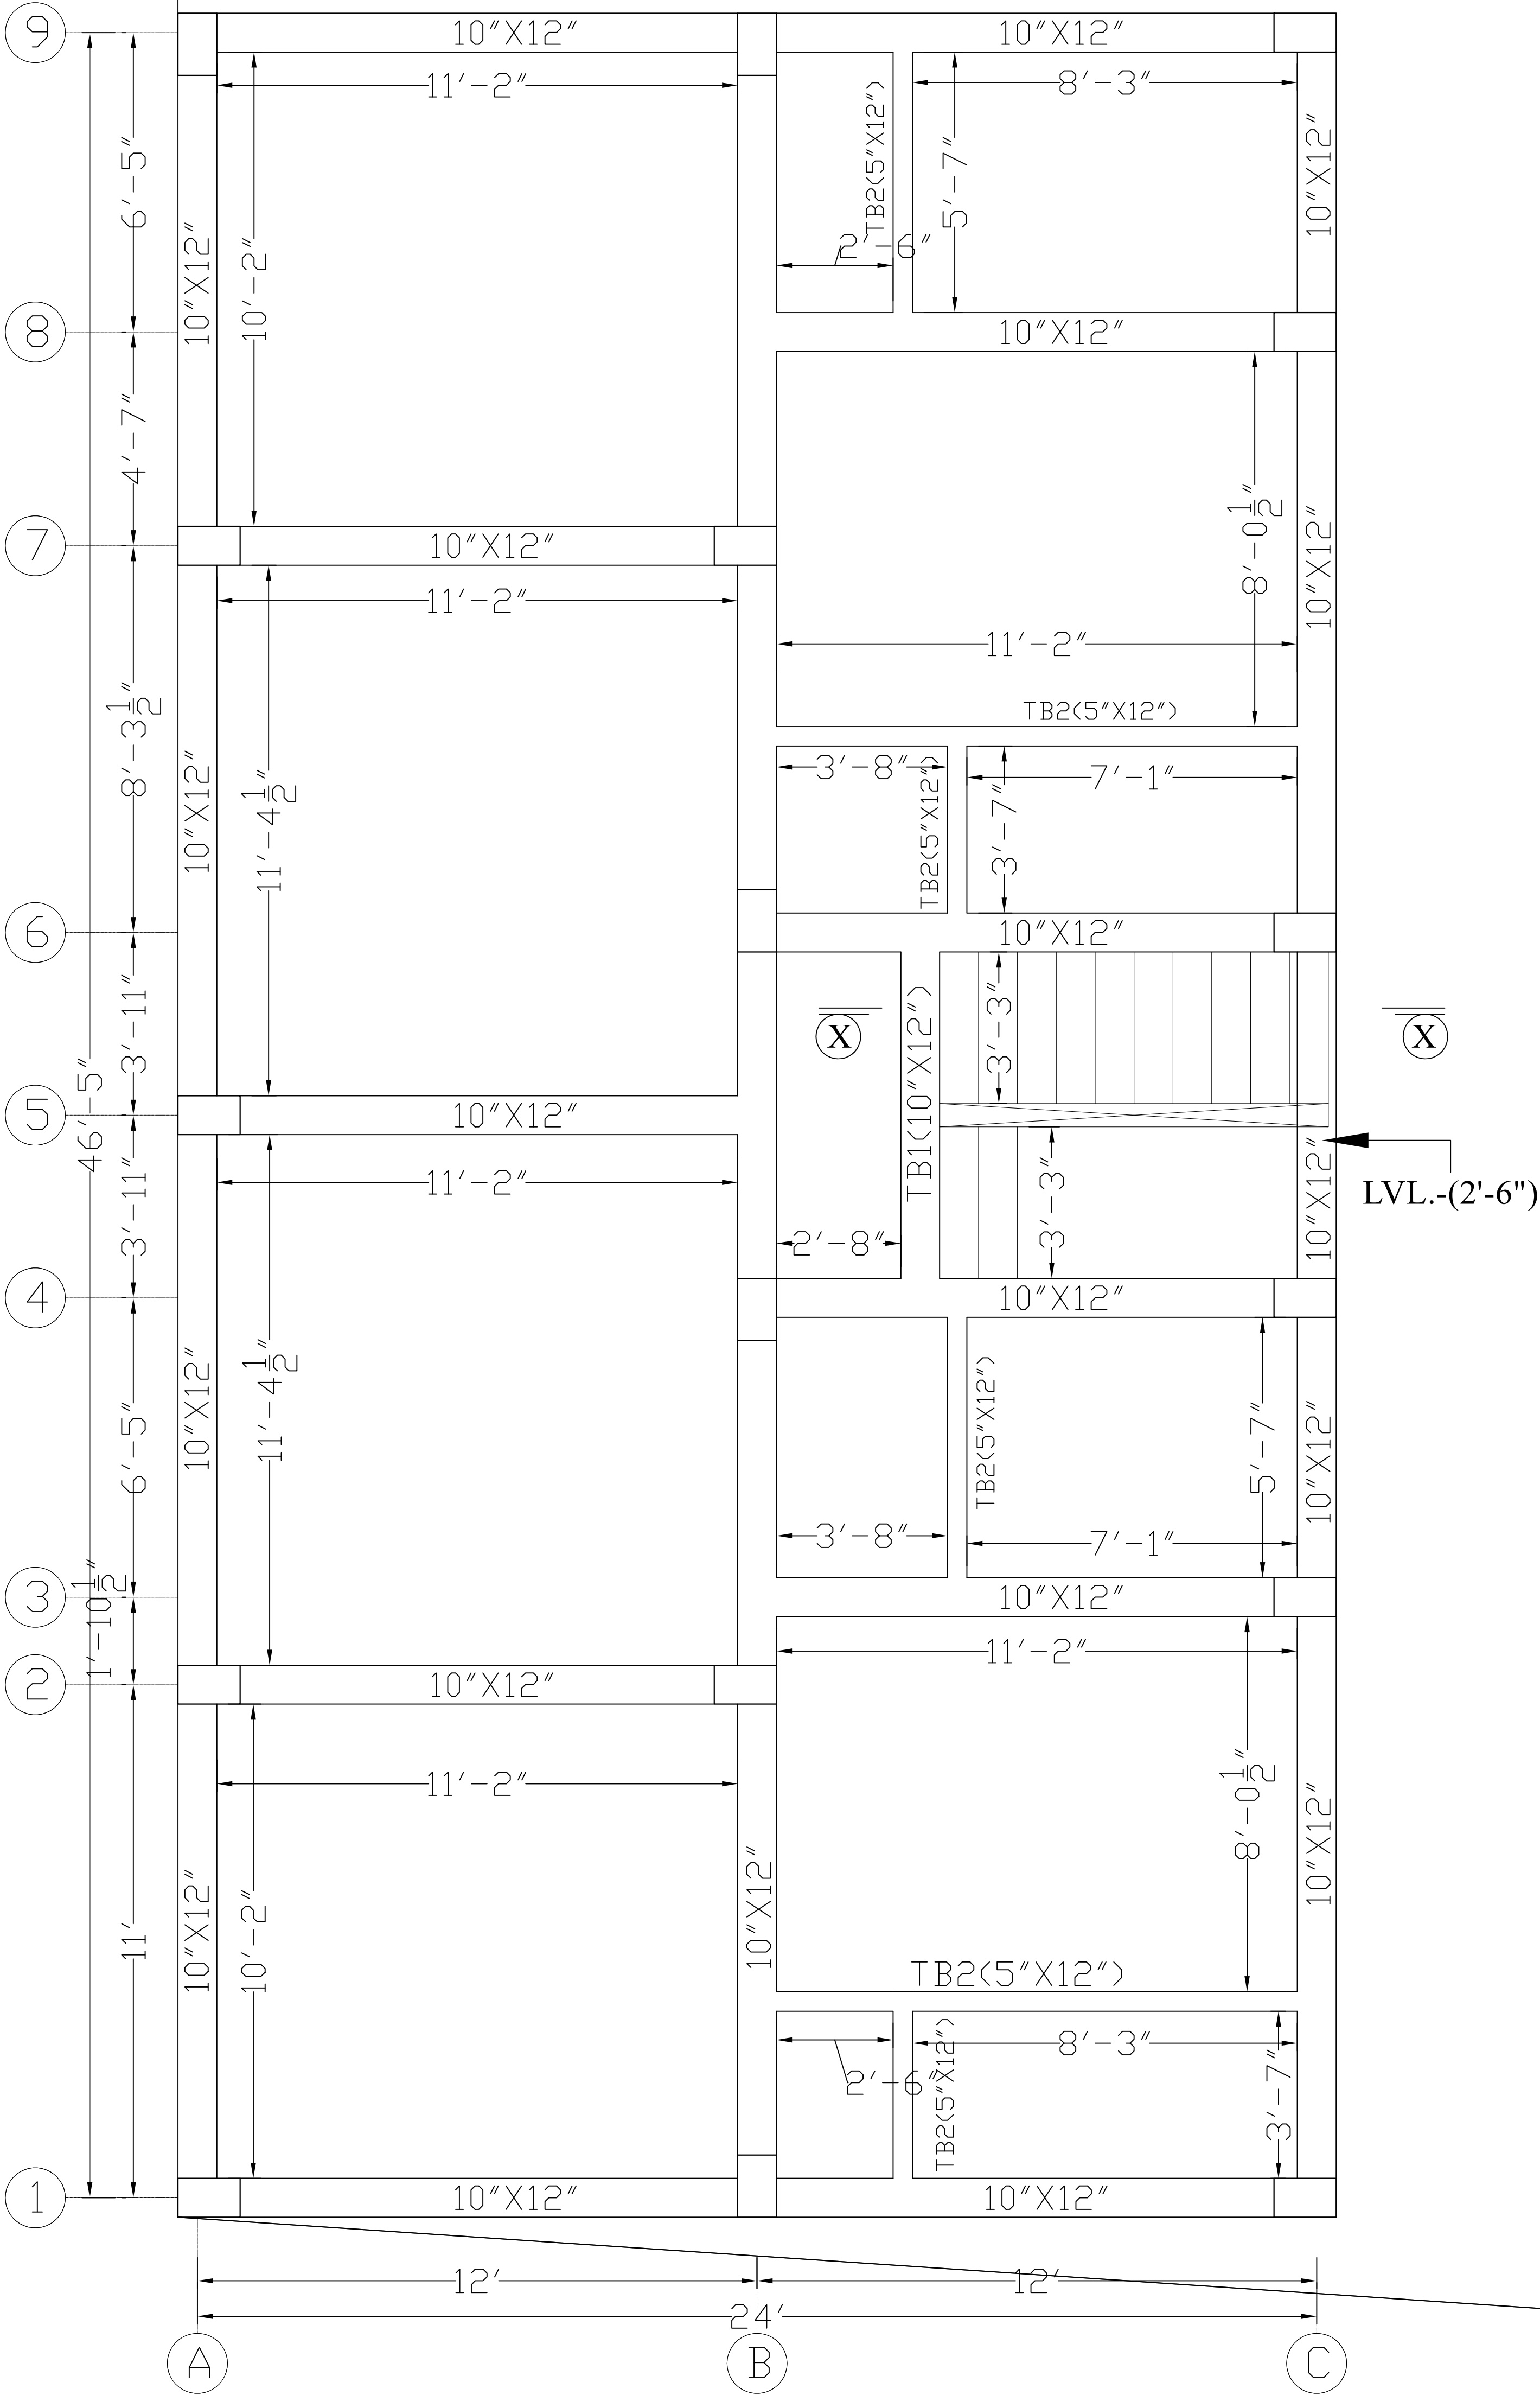


NORTH

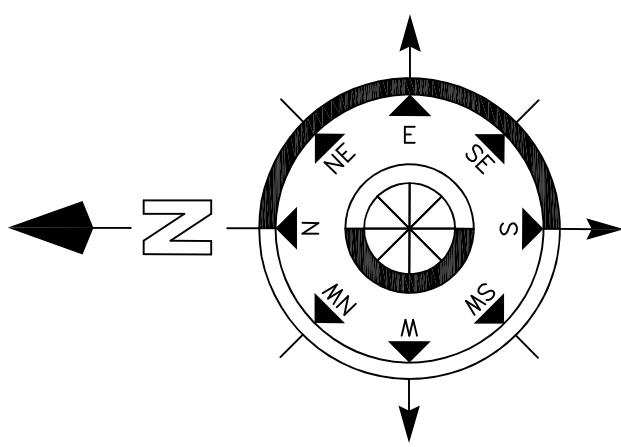


TIE BEAM PLAN

Home Space

Constructions

CLIENT :-

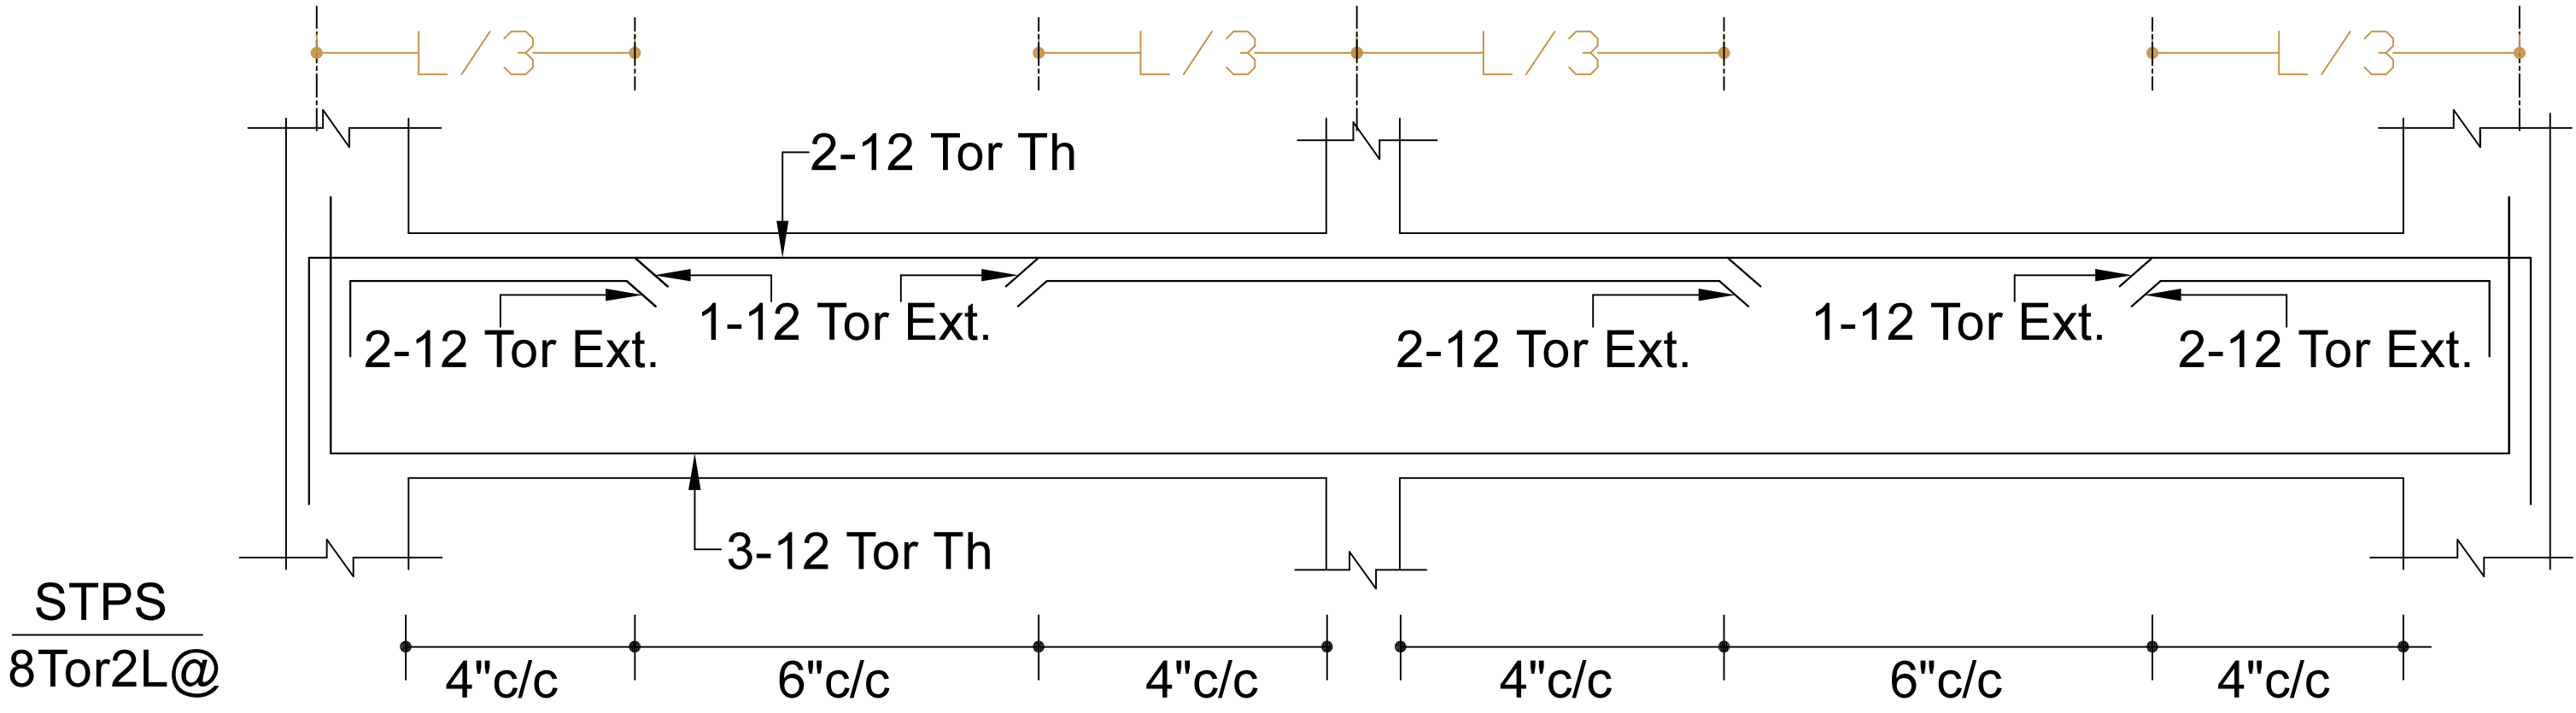

DET. OF TYPICAL TIE BEAM 10"X12"