
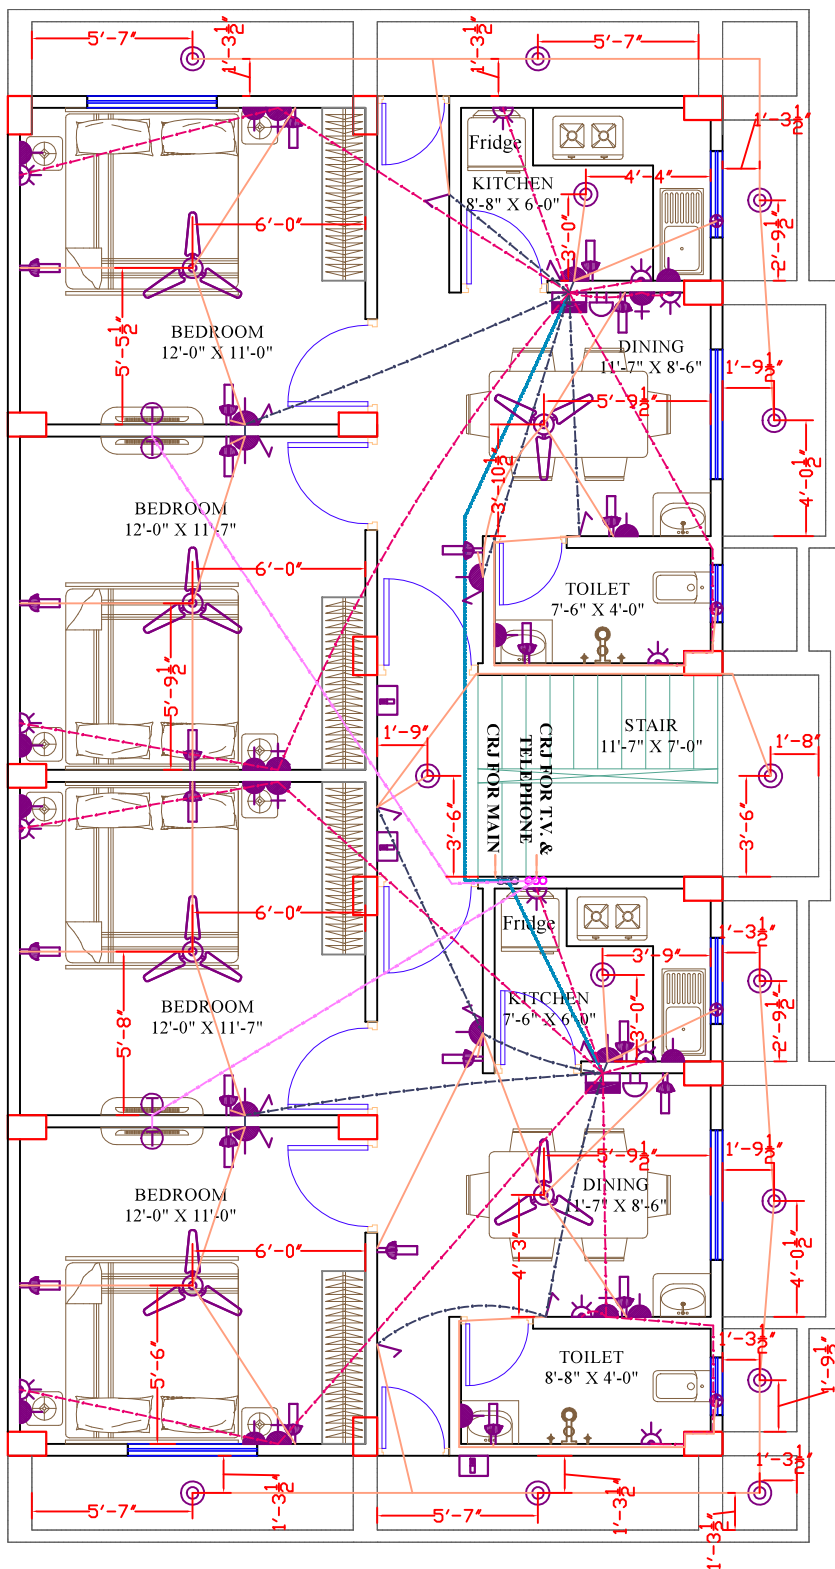


NORTH

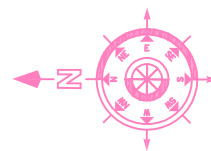

ROAD

GROUND FLOOR PLAN

- Note :-
1. Use architectural drawing for detail dimensions.
 2. In case of any discrepancy in this drawing or difficulty at site this office should be referred.
 3. Position of power and light points should be compared with the position of gyser and basin from p.h.e. drawing.
 4. Diameter of sub main conduits 1" and remaining are of 0.75".

LEGEND

SYMBOL	DESCRIPTION	HEIGHT
	CEILING FAN	CEILING
	1X4'-40W FLUORESCENT FIXTURE	7'-0"
	WALL BRACKET/CFL	7'-0"
	CEILING LIGHT	CEILING
	CHANDELIER	CEILING
	SWITCH BOARD WITH 5 AMP SOCKET	4'-6"
	SWITCH BOARD	4'-6"
	5 PIN 5A PLUG WITH SWITCH	1'6"/5'6"
	5 PIN 15A POWER PLUG	1'6"/4'6"
	F/M FOR FREEZE & W/M FOR WASHING	1'6"/4'6"
	25A A.C. POWER PLUG	1'6"
	CALL BELL PUSH SWITCH	4'6"
	CALL BELL BUZZER	7'-0"
	EXHAUST FAN	7'-0"
	T.V. OUTLET	1'6"
	TELEPHONE OUTLET	1'6"
	DISTRIBUTION BOX	6'-0"
	T.V. JUNCTION BOX	
	JUNCTION BOX	
	L.T. MAIN CONTROL PANEL	

	WAY FOR T.V. & TELEPHONE WIRING.
	WAY FOR POINT WIRING.
	WAY FOR POINT WIRING (19mm dia pipe)
	WAY FOR SUB MAIN WIRING.
	WAY FOR POWER POINT WIRING.
	WAY FOR CIRCUIT WIRING.

SPECIAL INSTRUCTION		
SYMBOL	DESCRIPTION	HEIGHT
	CHIMNEY 15A NEAR STOVE	7'-0"
	WATER PURIFIER 15A NEAR KITCHEN SINK	5'6"
	GEYSER 15A NEAR KITCHEN SINK	7'-0"
	A.C. SOCKET - 7'-0" & SWITCH - 1'-6"	7'-0"/1'6"
	GEYSER 15A NEAR BATHROOM WC	7'-0"
	KITCHEN POINTS 5A IN KITCHEN - 4'-0"	4'-0"

Company:-

SR Interior & Constructions

Home Space